NOTES
1) EXACT MOUNTING DETAILS TO BE DETERMINED AT JOBSITE BY OTHERS.
2) CALCULATIONS DO NOT SHOW THE EFFECT OF SHADOWING CAUSED BY OBJECTS WITHIN AREA.

# SOCCER TYPICAL
# CLASS IV, 8 POLE, 50' MTG. HT.
# REF. NO. SCIV85015

**Luminaire Schedule**
**Project: All Projects**

| Symbol | Qty | Label | Description | Lumens | LLF | Filename |
|---|---|---|---|---|---|---|
| | 16 | F1 | ABS 9000-VLN-1000MH | 110000 | 0.720 | 9000VLN1000MH.IES |
| | 16 | F4 | ABS 9000-VW-1000MH | 110000 | 0.720 | 9000VW1000MH.IES |
| | 16 | F6 | ABS 9000-VM-1000MH | 110000 | 0.720 | 9000VM1000MH.IES |

**Numeric Summary - Basic**
**Project: All Projects**

| Label | CalcType | Units | Avg | Max | Min | Avg/Min | Max/Min | # Pts | CV | Description |
|---|---|---|---|---|---|---|---|---|---|---|
| soccer | Illuminance | Fc | 20.77 | 27.9 | 13.6 | 1.53 | 2.05 | 84 | 0.18 | readings taken at 3' afg |

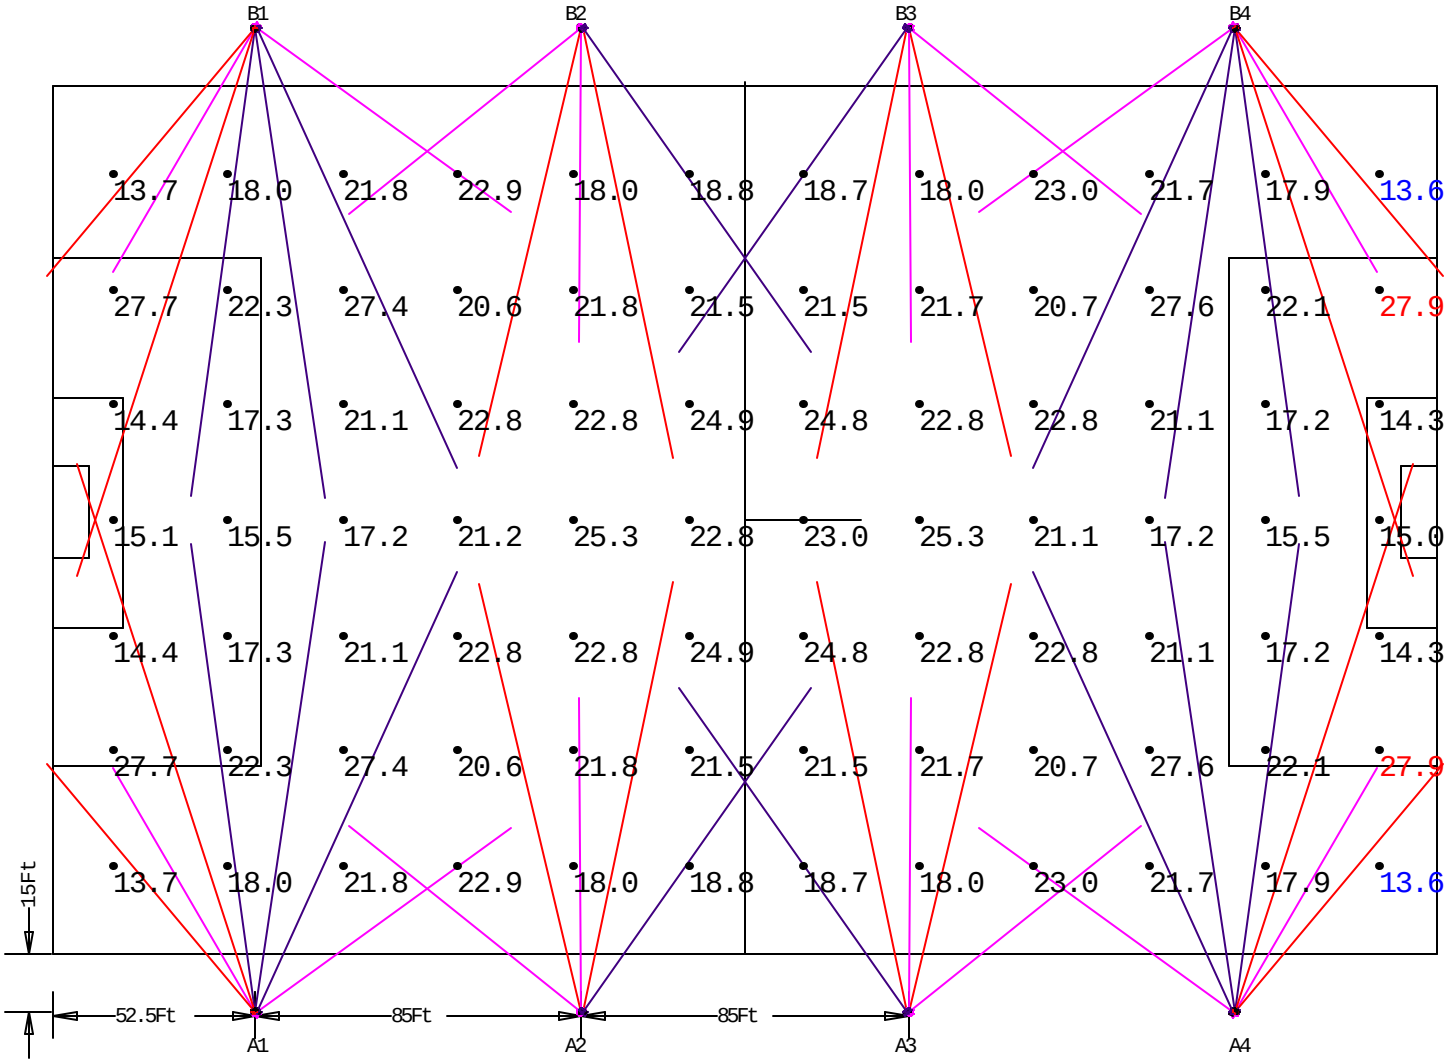


View_1:Plan Rotated 0 Tilted 0
Scale: 1 inch= 50 Ft.

ABS LIGHTING-This layout provided using manufacturer's photometrics. Variations between installation and this layout will result in variations from footcandle levels shown.